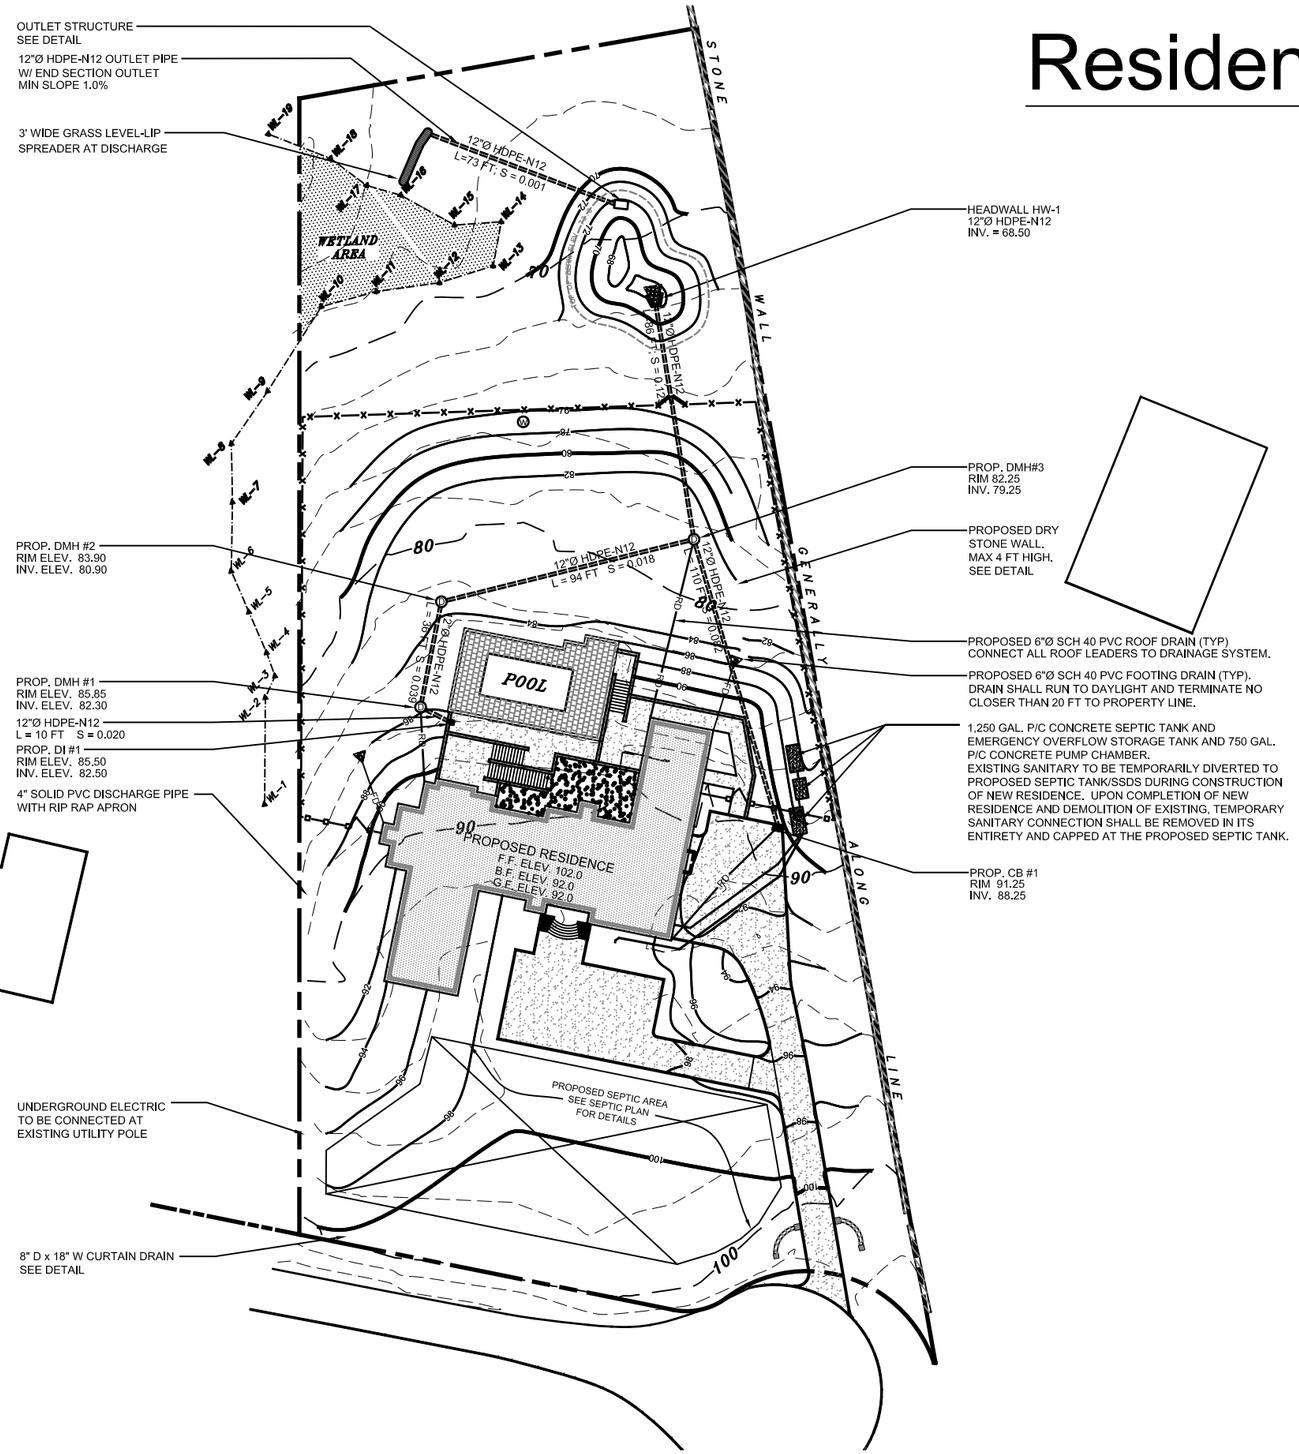Residential Site Plan